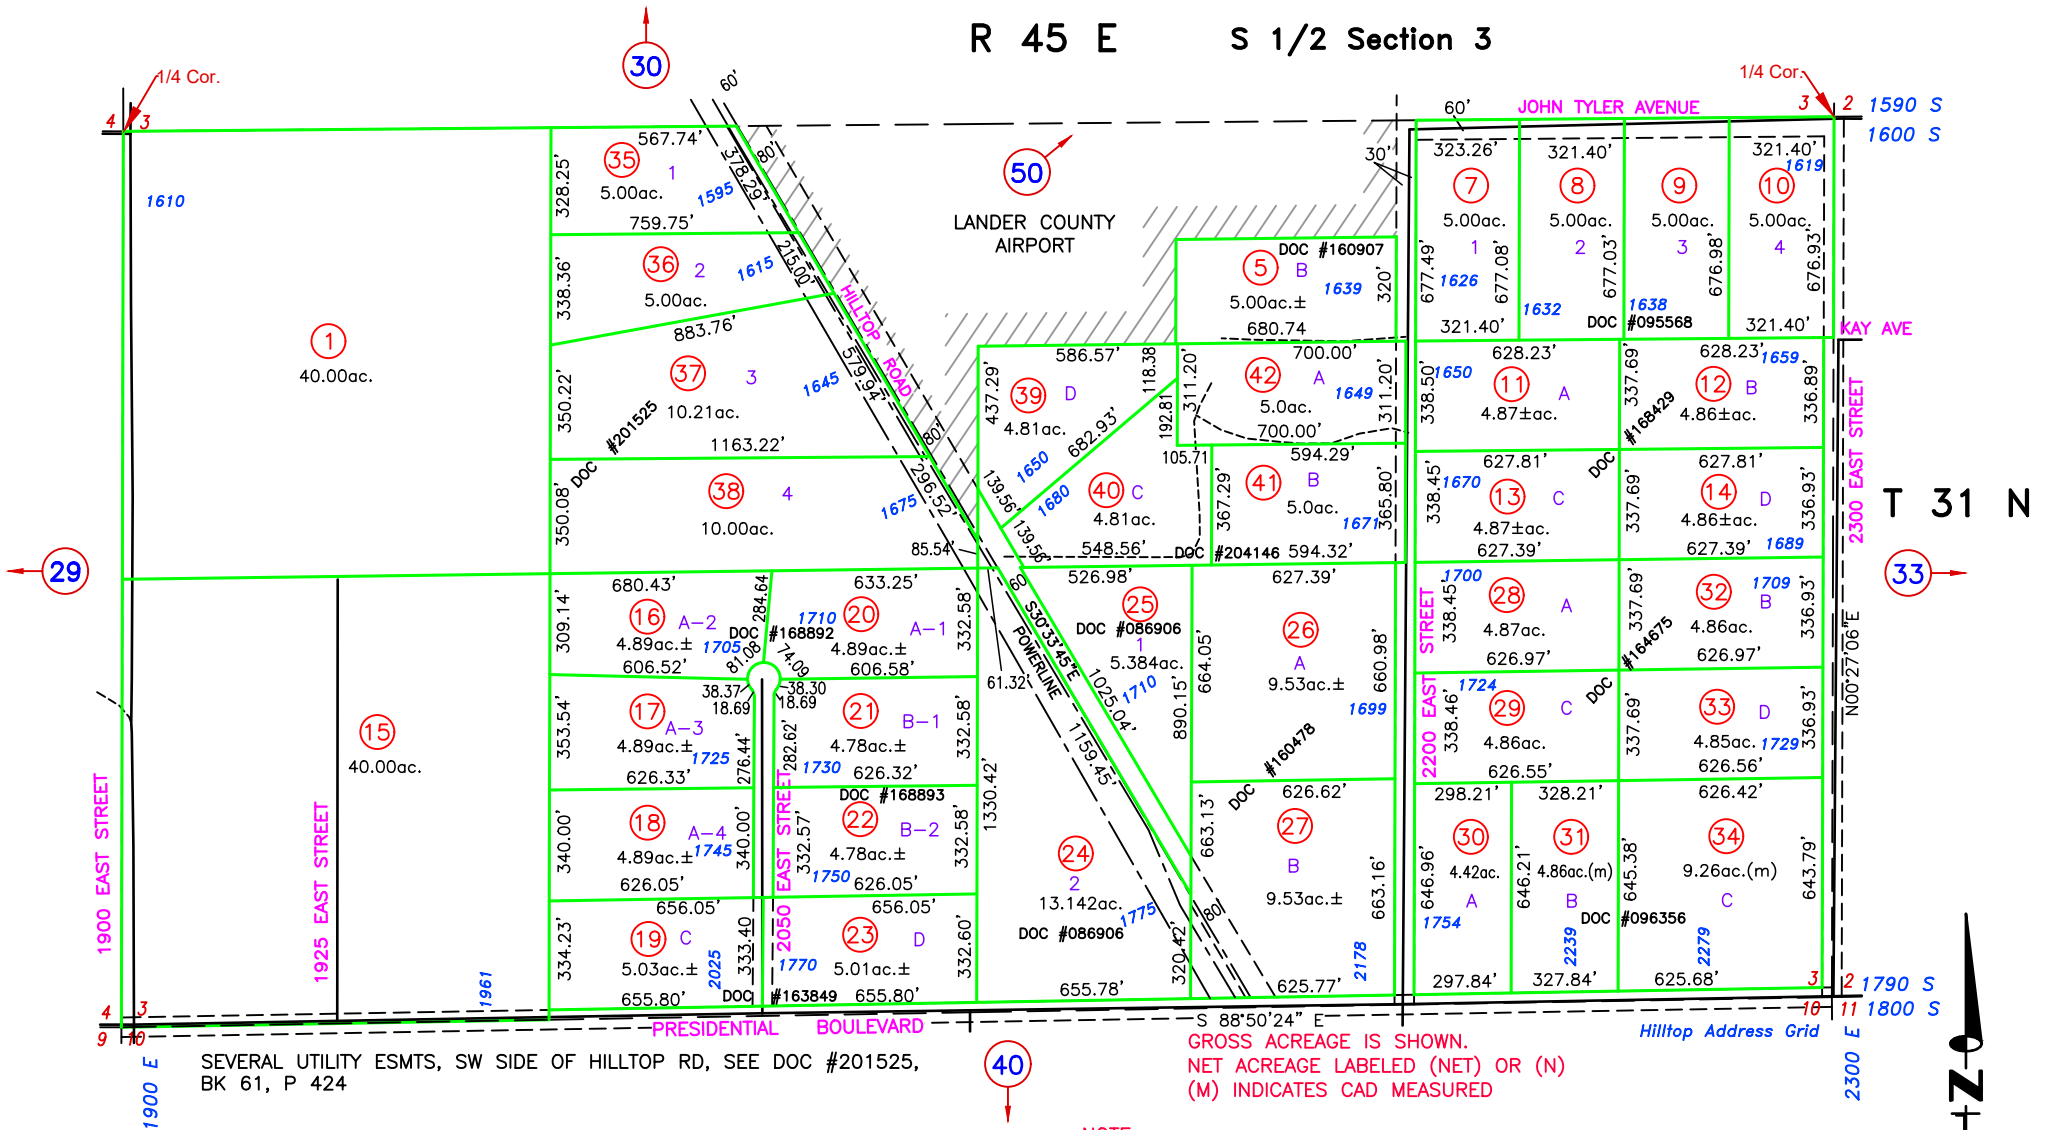

SEVERAL UTILITY ESMTS, SW SIDE OF HILLTOP RD, SEE DOC #201525, BK 61, P 424

GROSS ACREAGE IS SHOWN.
NET ACREAGE LABELED (NET) OR (N)
(M) INDICATES CAD MEASURED

NOTE:
THIS PLAT IS FOR ASSESSMENT USE ONLY, AND DOES NOT REPRESENT A SURVEY. NO LIABILITY IS ASSUMED AS TO THE ACCURACY OF THE DATA DELINEATED HEREON. USE OF THIS PLAT FOR OTHER THAN ASSESSMENT PURPOSES IS FORBIDDEN UNLESS APPROVED BY THE DEPARTMENT OF TAXATION, DIVISION OF ASSESSMENT STANDARDS.

UPDATE LANDBASE 08/15/19 NJW
MOVED PARCELS 11–310–03, 04 TO 11–50
REMEASURED ACREAGE FOR 11–310–30, 31, 34

0 400 feet

M.D.B. & M.

LANDER COUNTY